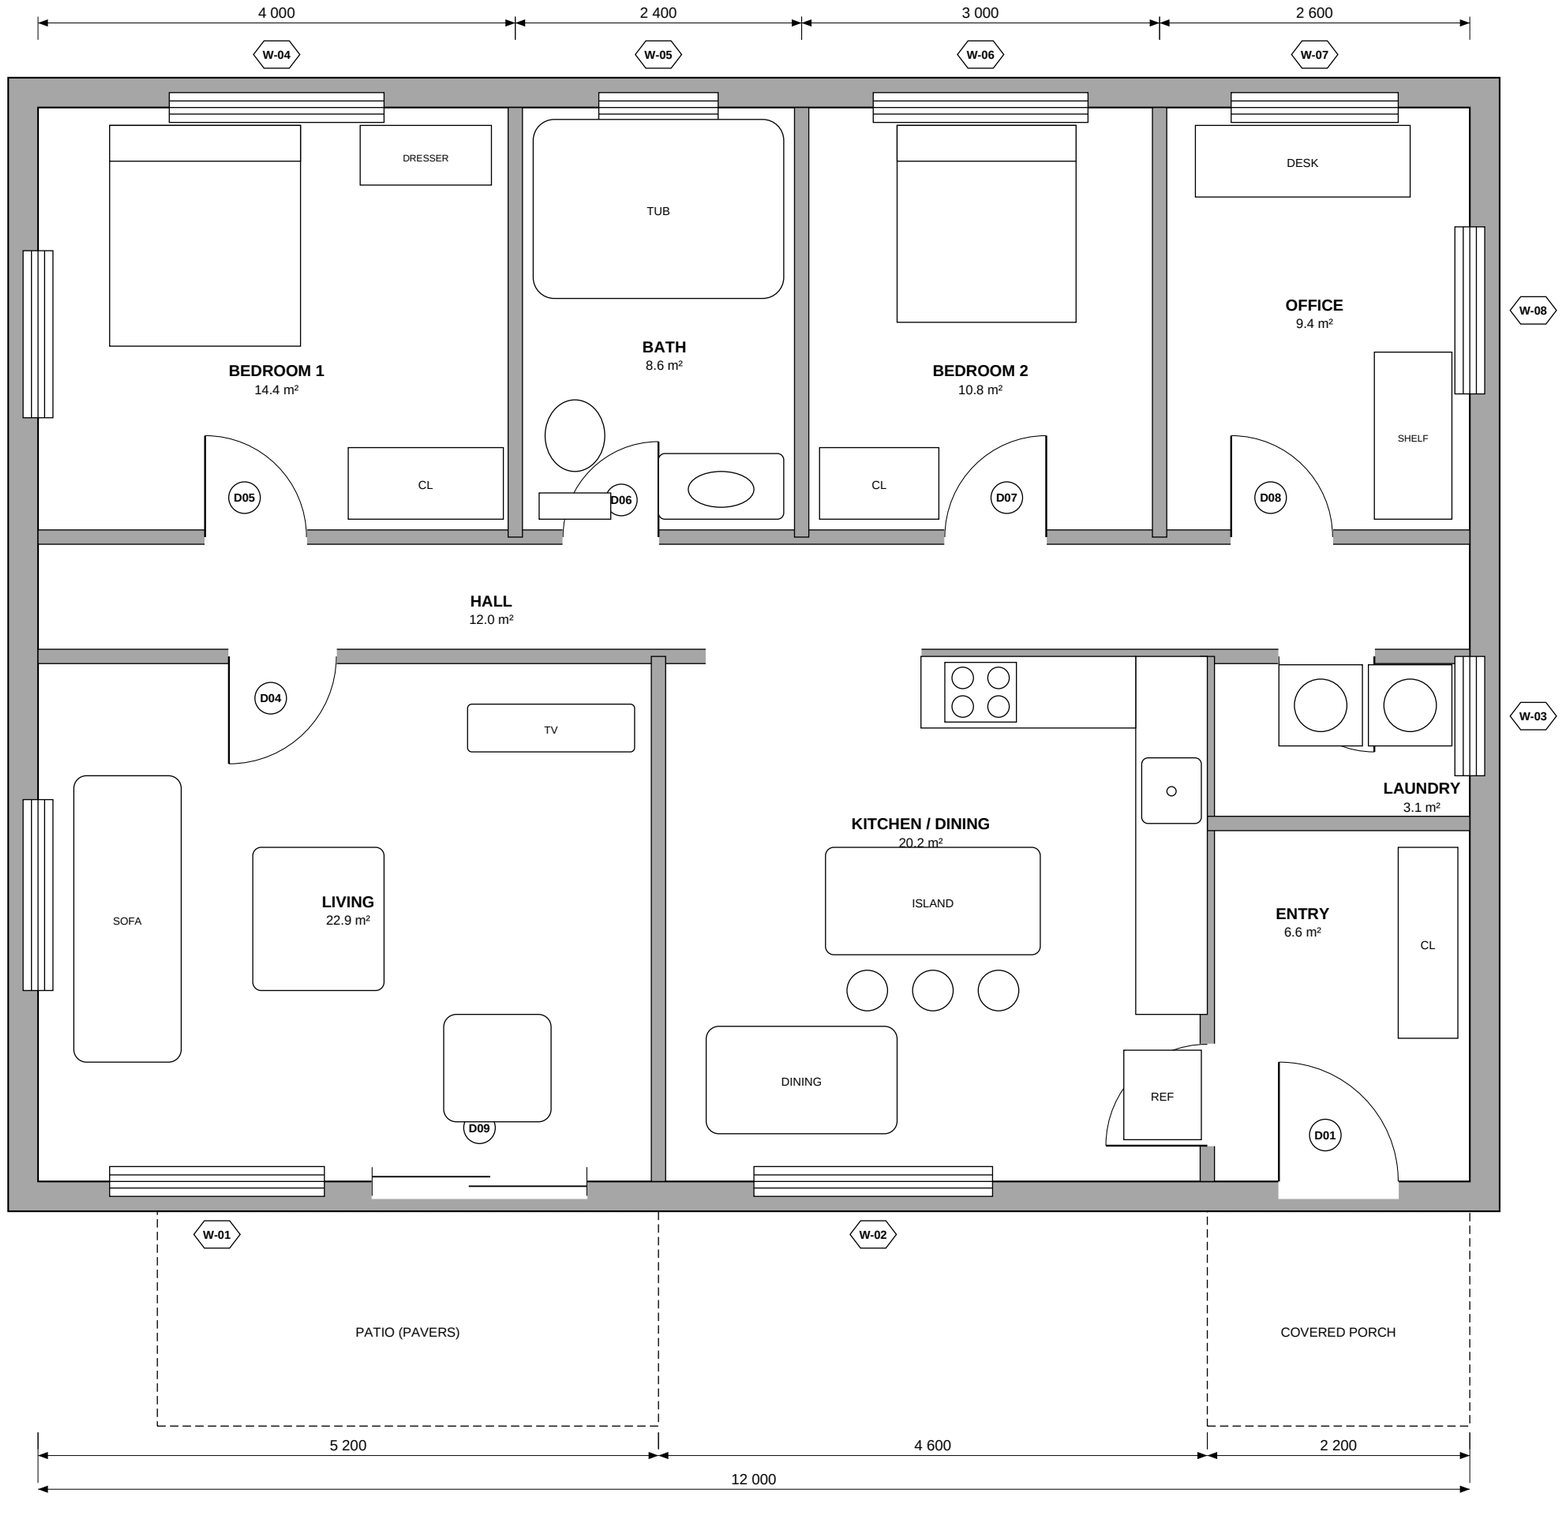


MARK	SIZE (W x H)	TYPE	QTY
D01	1000 x 2100	Exterior, insulated steel	1
D02-D08	800-900 x 2030	Interior, solid core	7
D09	1800 x 2100	Patio slider, low-E	1

MARK	SIZE (W x H)	TYPE	U
W-01	1800 x 1500	Casement pair	1.4
W-02	2000 x 1200	Fixed + awning	1.4
W-03	1000 x 1200	Awning	1.4
W-04,06	1800 x 1200	Egress casement	1.4
W-05	1000 x 600	Awning, obscure	1.4
W-07	1400 x 1200	Casement	1.4
W-08,09	1400 x 1200	Casement	1.4
W-10	1600 x 1500	Picture	1.4

GENERAL NOTES

1. Dimensions in millimetres to face of framing.
2. Exterior walls 2x6 @ 400 o.c., R-24 insulation.
3. Interior partitions 2x4 @ 400 o.c.
4. Smoke / CO alarms in every bedroom and the hall.
5. Heated floor area 108.0 m².

GROUND FLOOR PLAN

SCALE 1:50

N

0 1 2 3 4 5 m

GRAPHIC SCALE 1:50 (METRES)

REV	DATE	DESCRIPTION	BY
C	2026-10-01	ISSUED FOR PERMIT	JD
B	2026-09-10	DESIGN DEVELOPMENT	JD
A	2026-08-20	SCHEMATIC	JD

HARBOURLINE HOMES (DEMO)

Residential design & build · sample drawing

CLIENT
M. & K. SAMPLE (FICTIONAL)

TITLE
SINGLE-FAMILY RESIDENCE
GROUND FLOOR PLAN

DRAWN	CHECKED	APPROVED	DATE
J. DOE	A. SMITH	R. LEE	2026-10-01

SCALE	SIZE	DRAWING NUMBER	REV
1:50	B	HH-A-101	C

Fictional sample drawing for software demonstration only - not for construction