
GROUND FLOOR PLAN · SCALE 1:250

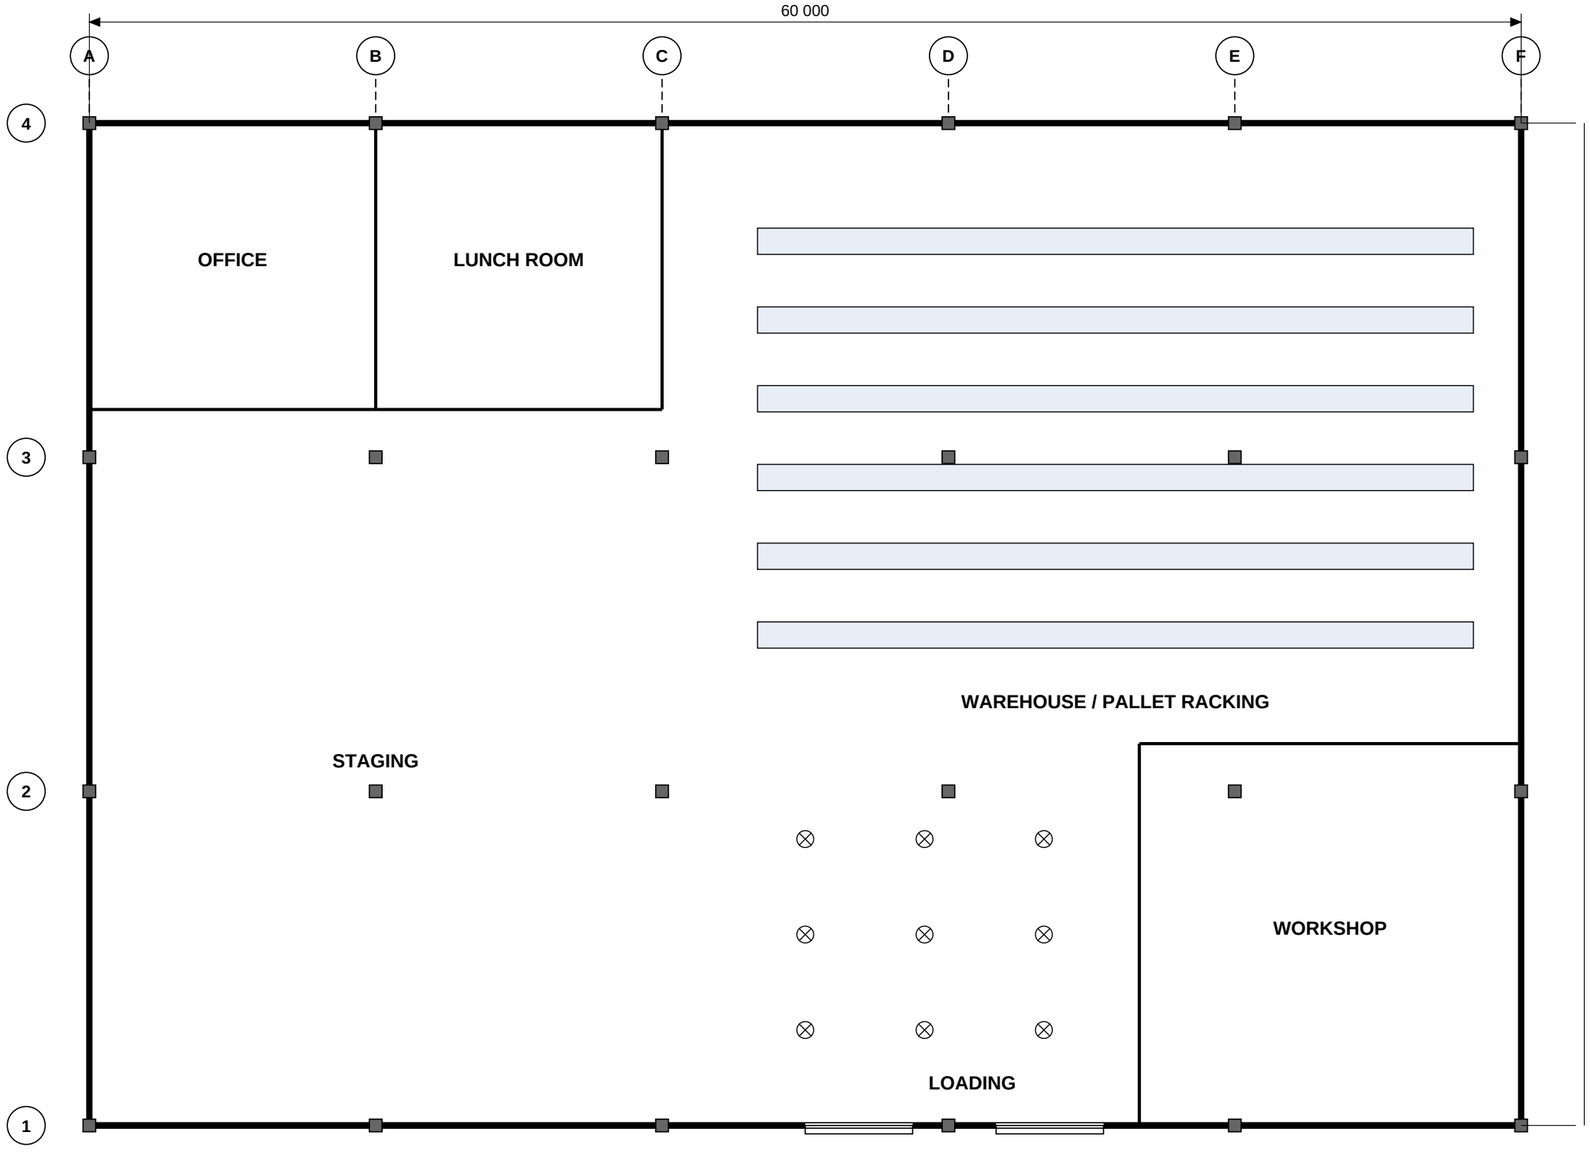

REV	DATE	DESCRIPTION	BY
0	2026-10-01	ISSUED FOR TENDER	JD

NORTHGATE ENGINEERING (DEMO)

Sample drawing for software demonstration · not for construction

CLIENT
HARBOURVIEW TERMINALS (DEMO)

TITLE
WAREHOUSE BUILDING A
GROUND FLOOR PLAN · LIGHTING LAYOUT

DRAWN	CHECKED	APPROVED	DATE
J. DOE	A. SMITH	R. LEE	2026-10-01

SCALE	SIZE	DRAWING NUMBER	REV
1:250	B	DEMO-AR-201	0